CONTEXT PLAN

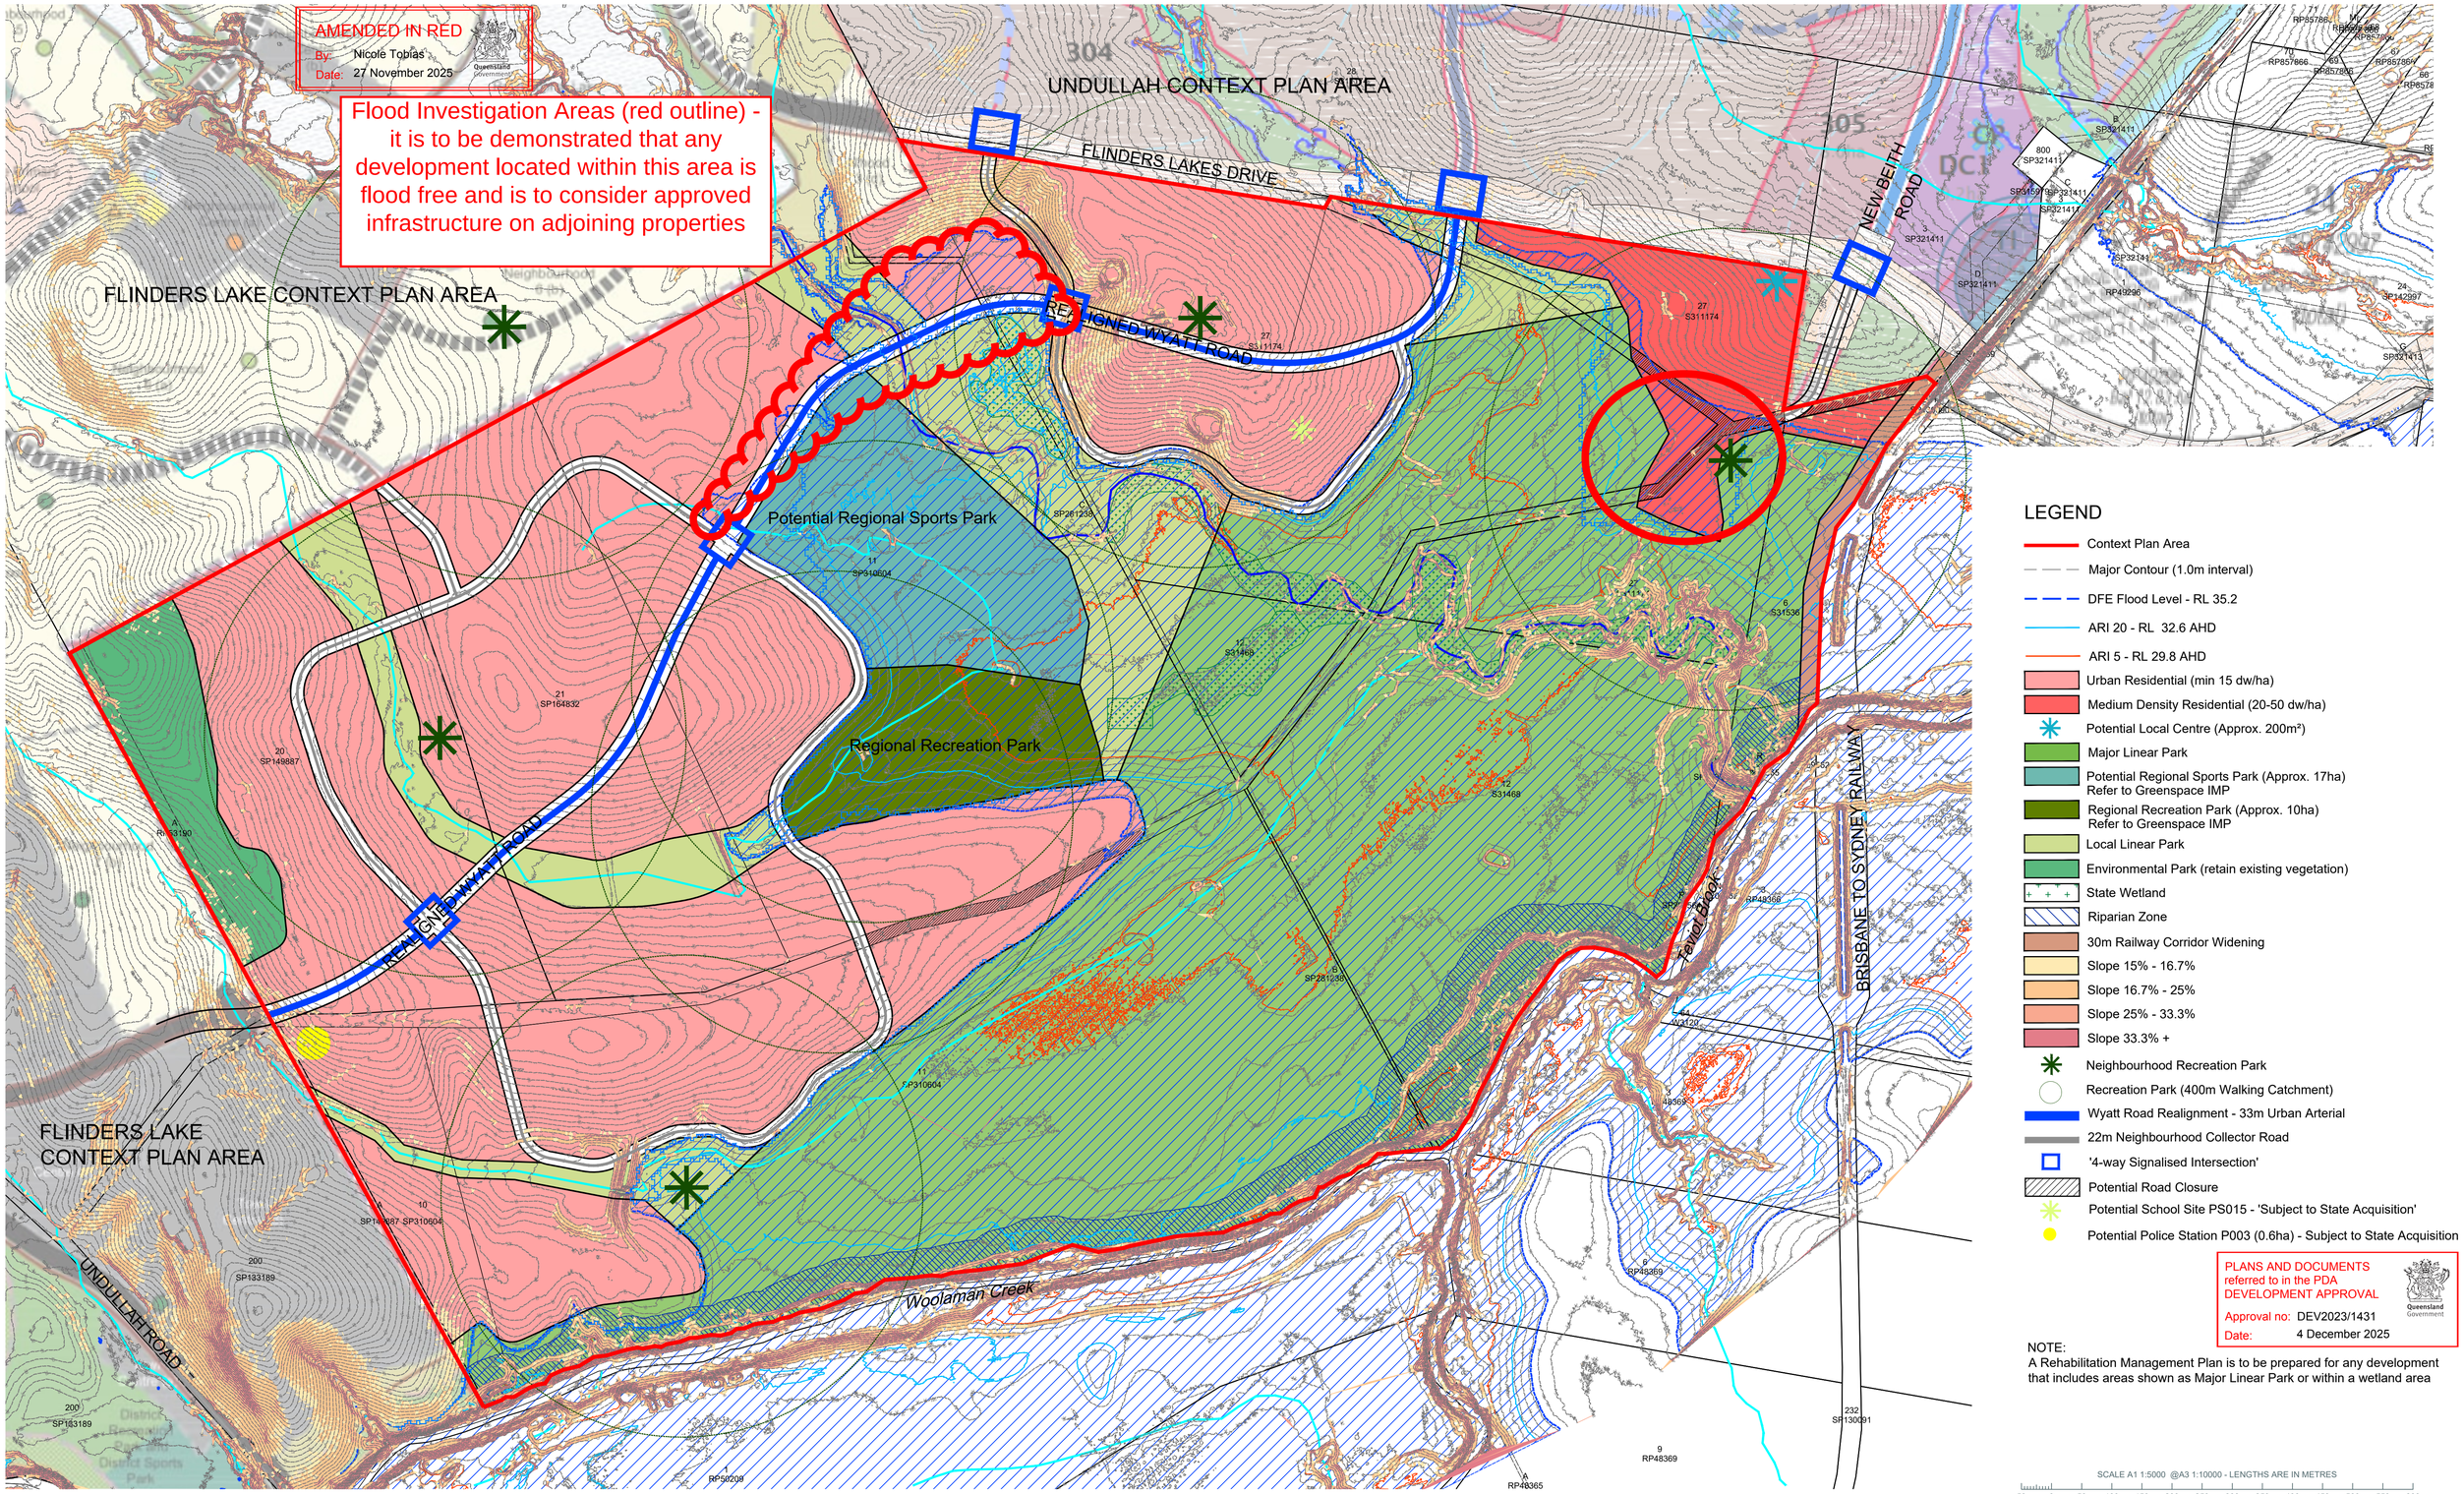

Saunders Havill
BOWEN HILLS | SPRINGFIELD
1300 123 744 | saundershavill.com

DISCLAIMER
THIS PLAN WAS PREPARED AS A CONCEPTUAL LAYOUT ONLY. IT IS NOT SUITABLE FOR ANY OTHER PURPOSE. PROPERTY DIMENSIONS, AREAS, LOT NUMBERS, AND OTHER FEATURES ARE BASED ON EXISTING INFORMATION AND MAY NOT HAVE BEEN VERIFIED BY SURVEY. THESE DETAILS MAY CHANGE SUBJECT TO DEVELOPMENT APPROVAL OR FURTHER DESIGN. PAVEMENT AND CENTRELINES SHOWN ARE INDICATIVE ONLY AND ARE SUBJECT TO ENGINEERING DESIGN. THE DESIGNS DOCUMENTED HEREIN REMAIN THE PROPERTY OF SAUNDERS HAVILL GROUP AND MUST NOT BE REPRODUCED OR USED IN WHOLE OR PART WITHOUT WRITTEN PERMISSION. SAUNDERS HAVILL GROUP ACCEPTS NO RESPONSIBILITY FOR ANY USE OR RELIANCE BY THIRD PARTIES. REPRODUCTION WITHOUT THIS NOTE IN FULL RENDERS THE INFORMATION INVALID.

SOURCE
PROJECTION: GDA2020 MGA56
SUBJECT BOUNDARIES: DCDB

N

CLIENT	SITE ADDRESS	DRAWN	DATE
WELCO GROUP PTY LTD	WYATT ROAD, KAGARU	KA	21/10/2025
		DRAWING NO.	
		11560 P 14 Rev V - CON 01	